GENERAL NOTES:

Date of Measure = 10/18/2005

At the time of measure, walls are framed, with rough openings. Window RO not yet intalled

Overall ceiling height to be 94" AFF PER CONTRACTOR

Mechanical requirements, gas plumbing and electrical per this design by others.

Opening dimensions presume 2 1/2" casing

Client acknowledges receipt of two copies of this floor plan, and will forward a copy to their contractor. This plan in its entirety becomes an attachment to sales order # K-13361

X_____

Date: _____

1-Cabinet has single waste bin

2-Cabinet c/w: Two dovetail rollouts FES

3-Cabinet has dovetailed rollout shelves

4-Cabinet has two wood silver dividers

5-Cabinet has sponge tip out trays

6-Cabinet has double super susan

7-Cabinet c/w: Pullout spice pantry

8-Cabinet c/w: Two dovetail drawers sized for lateral file inserts. FILES AND FRAME NOT INCLUDED

9-Veneer Wood top
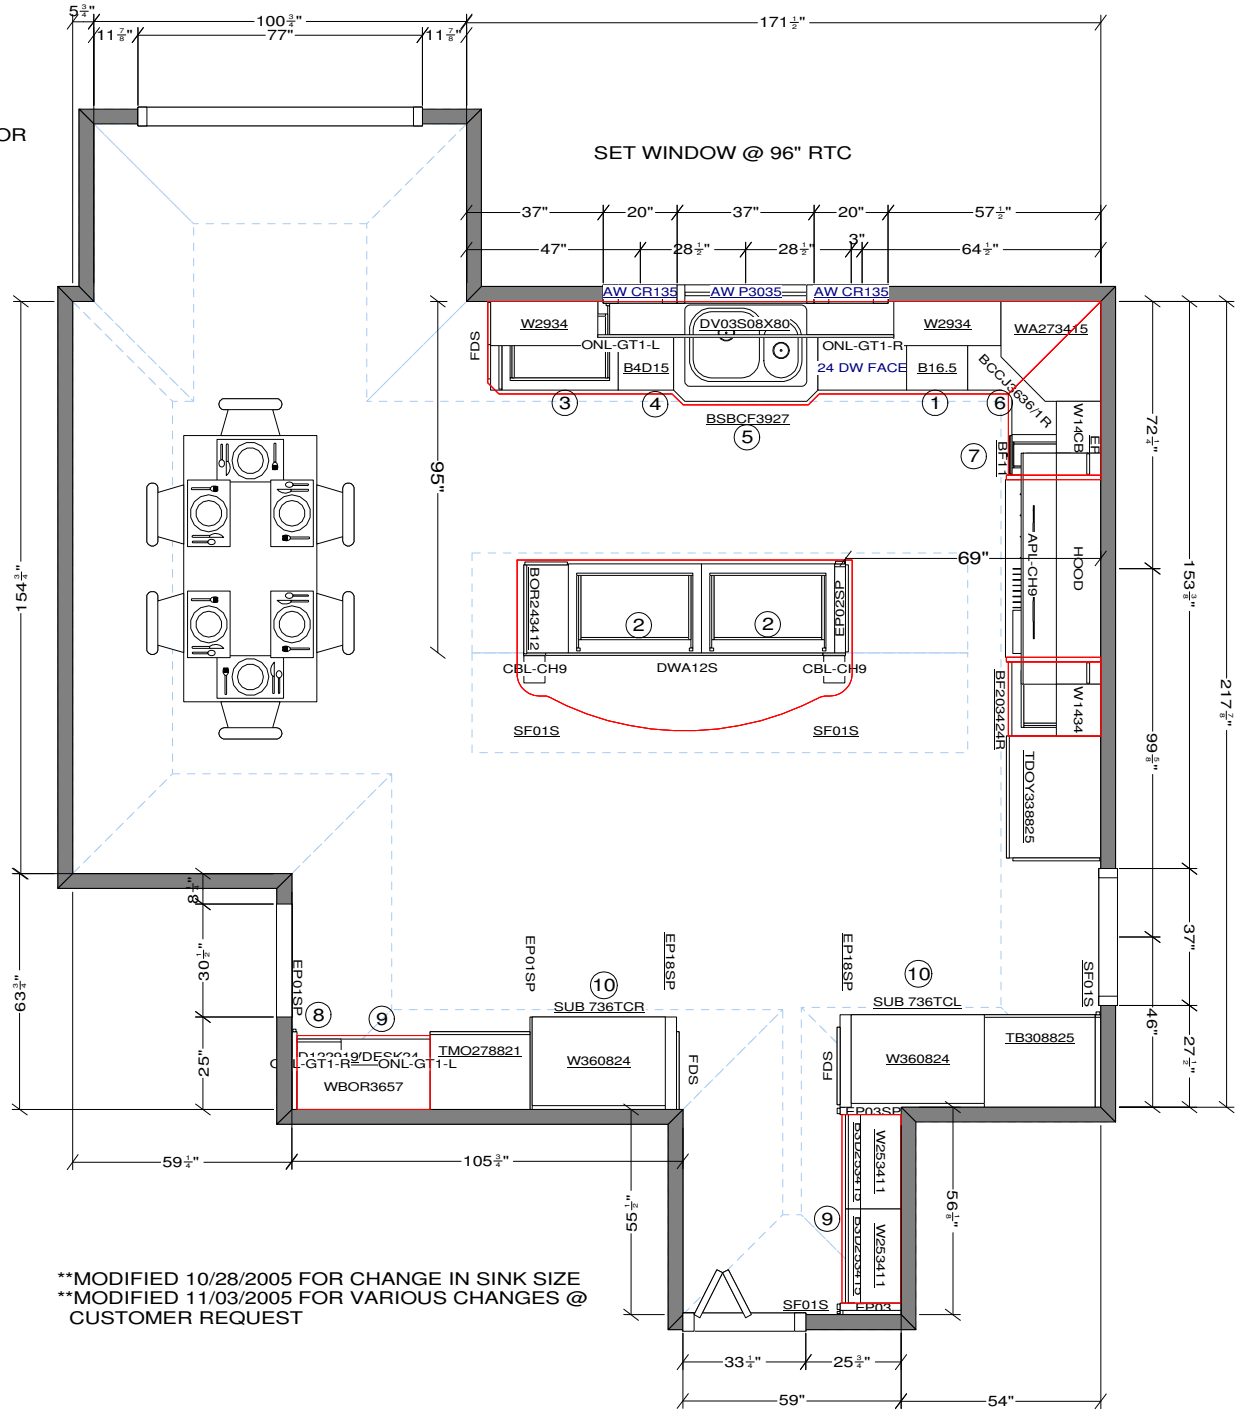
10-Cabinet is a W836. Rotate 90 degrees for flip up door. Pull 1" forward